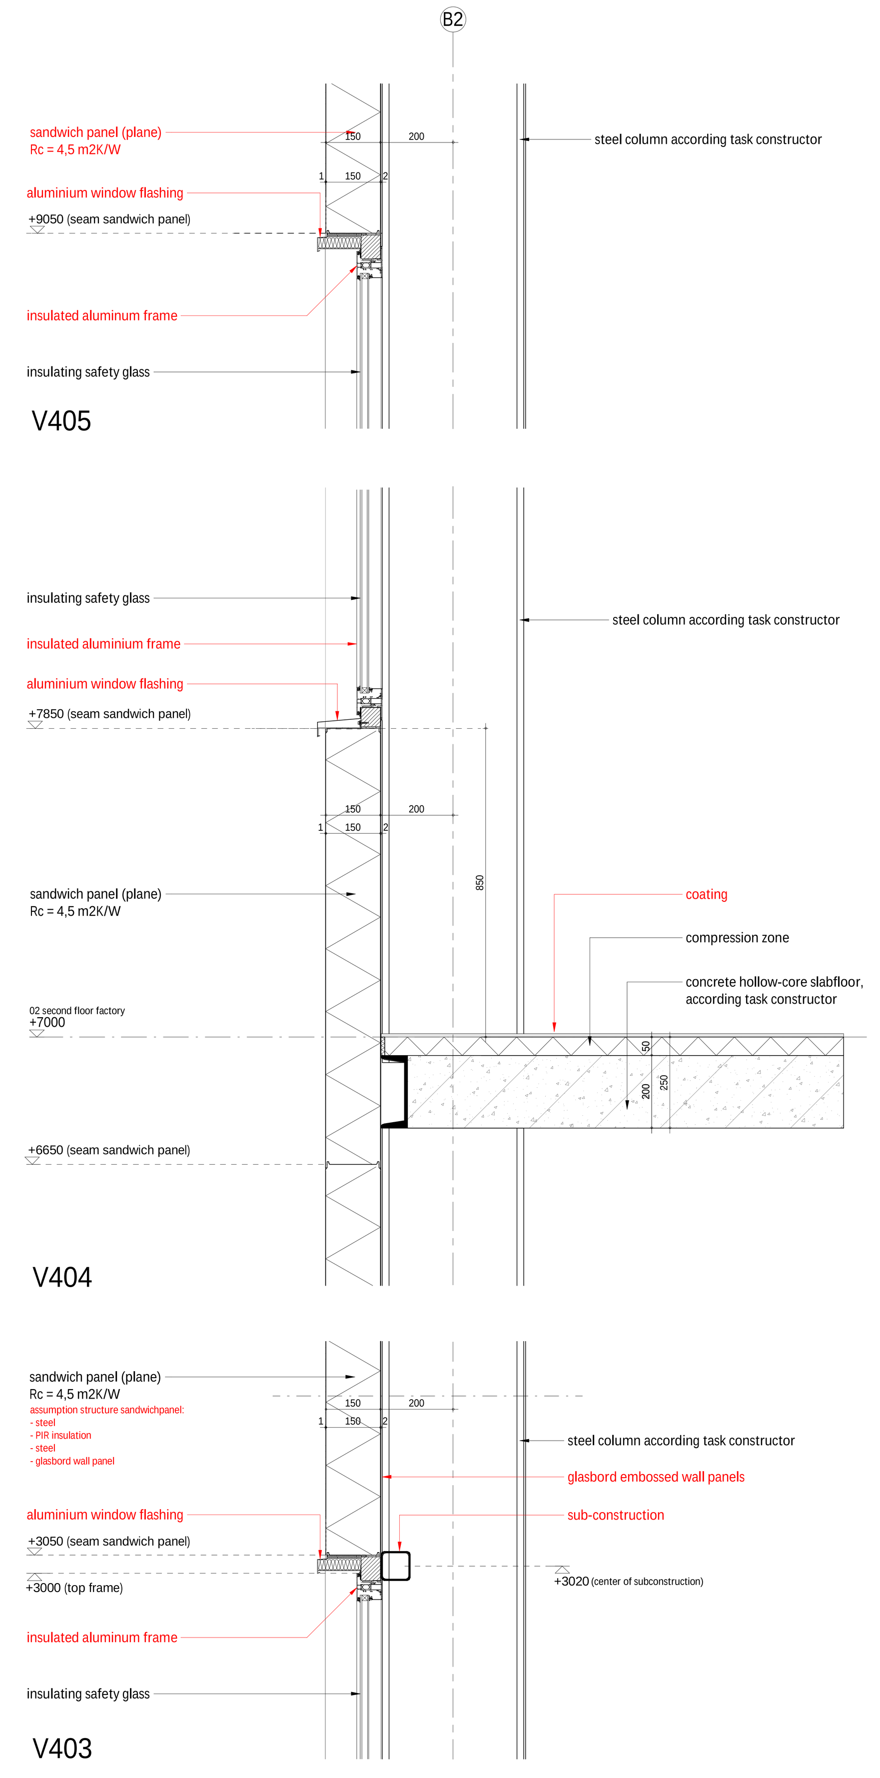

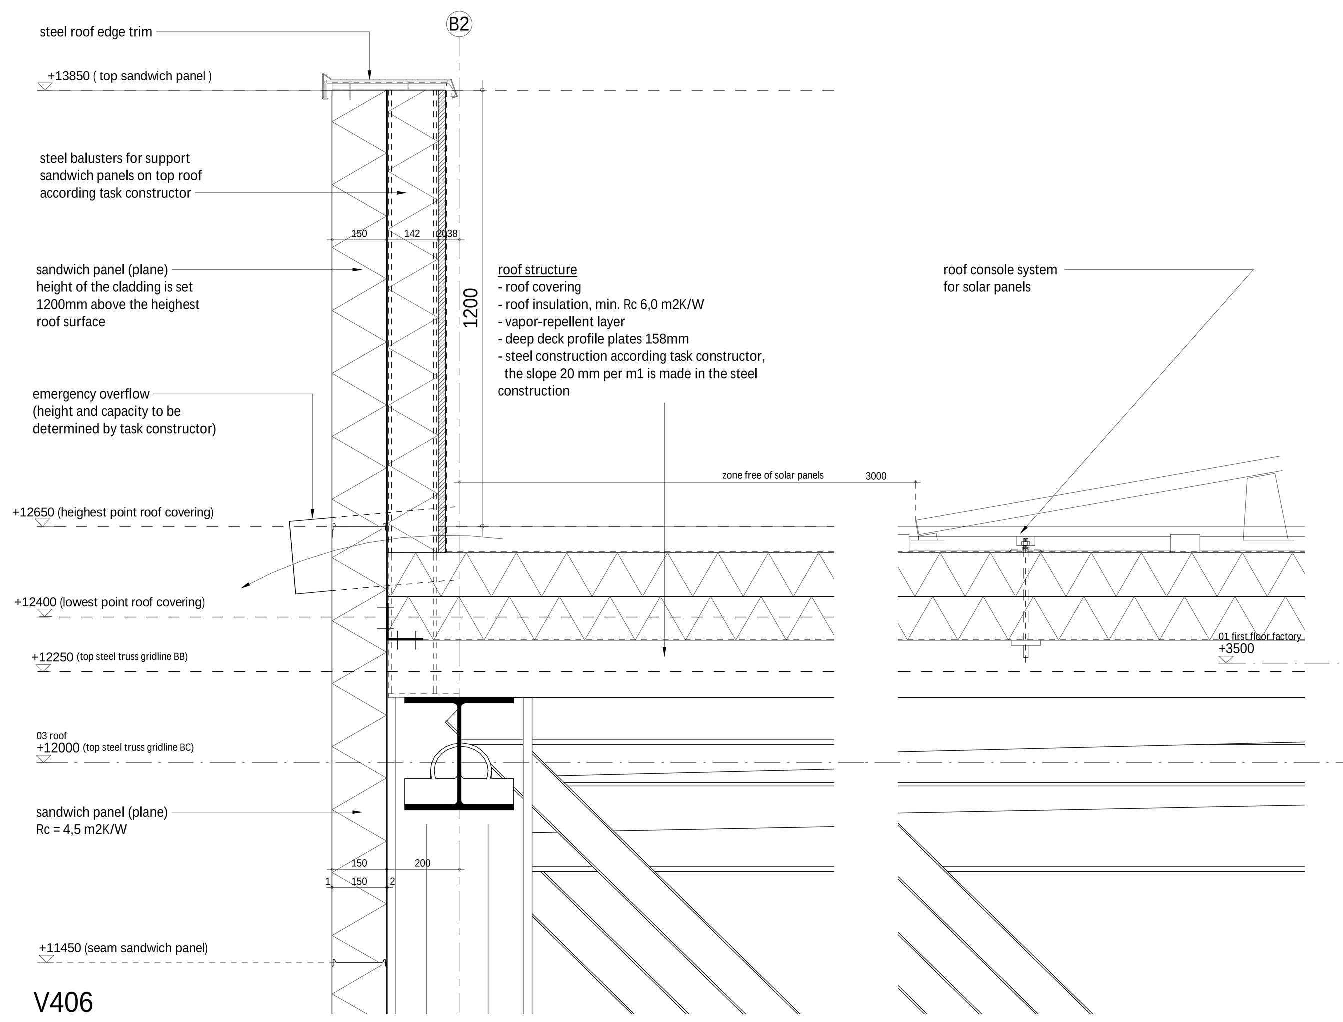

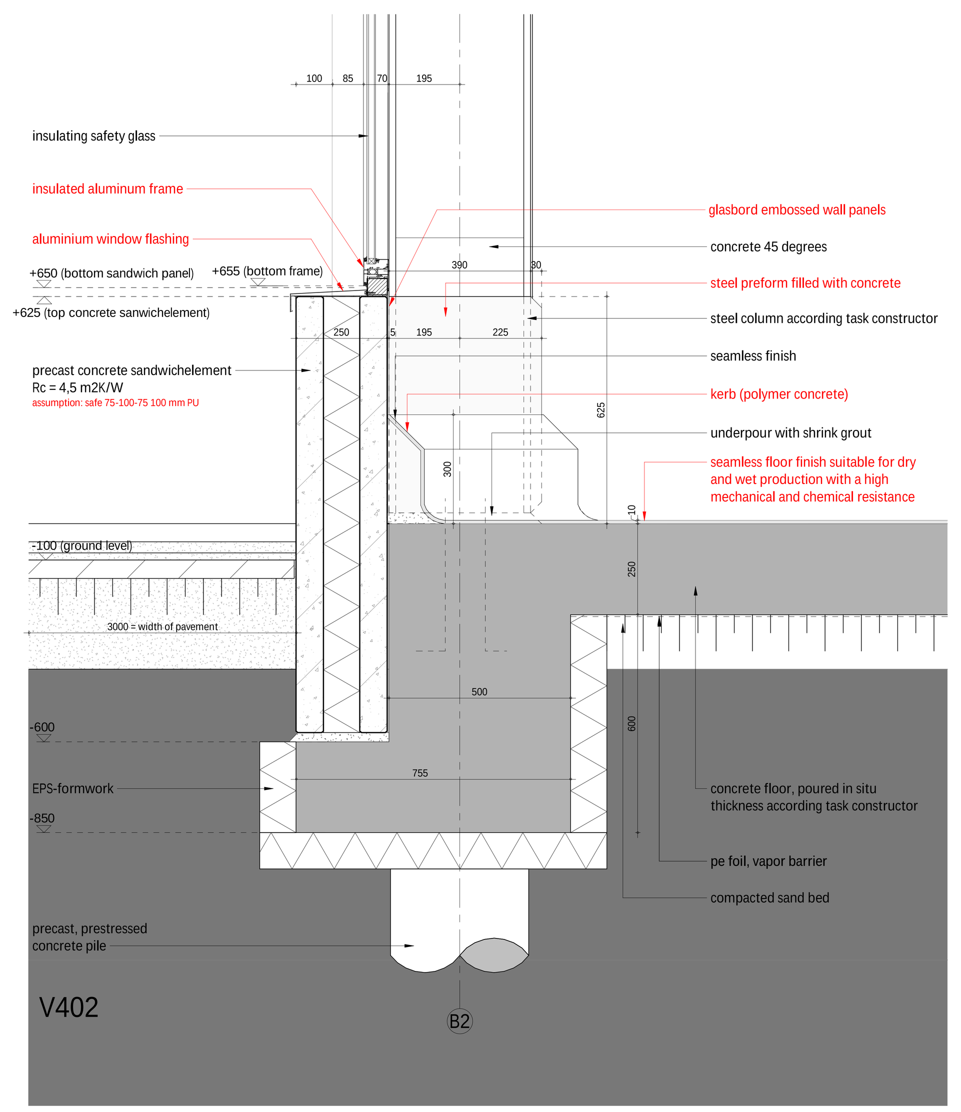

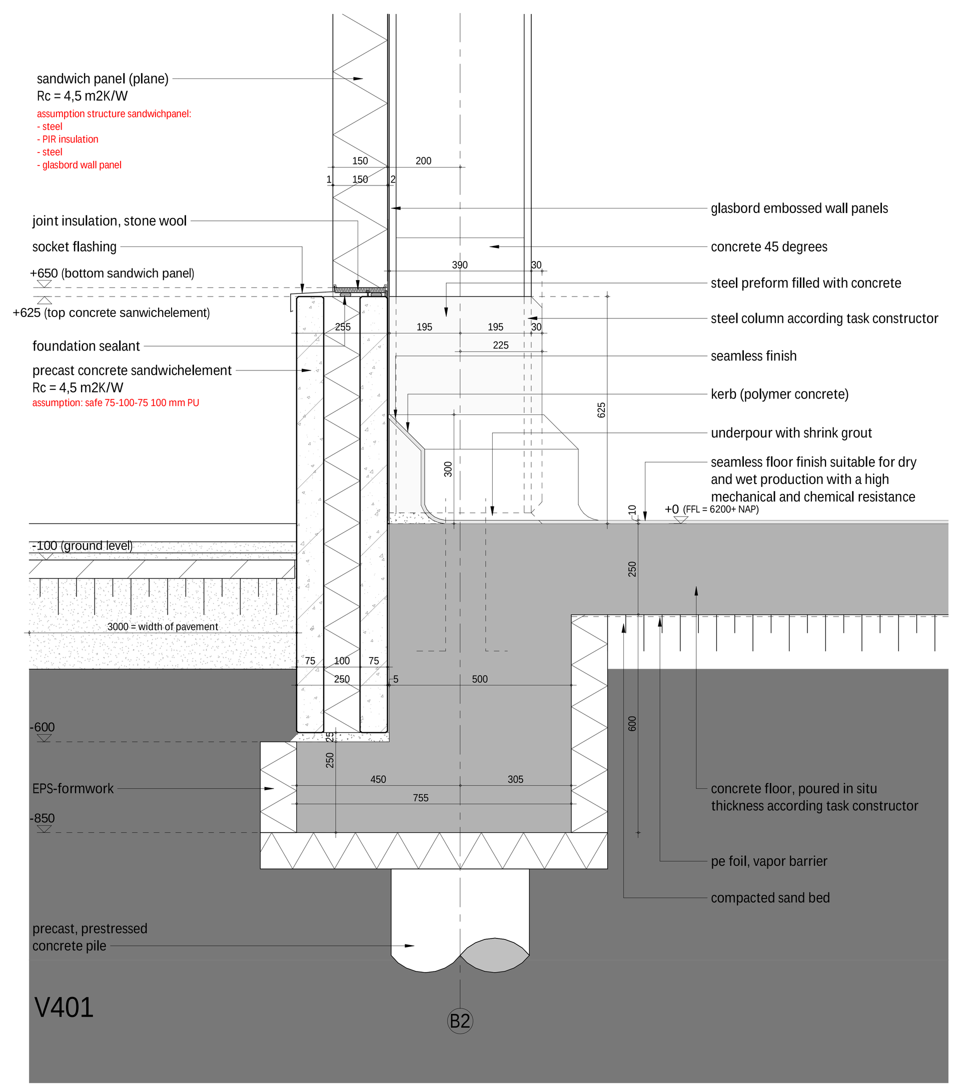

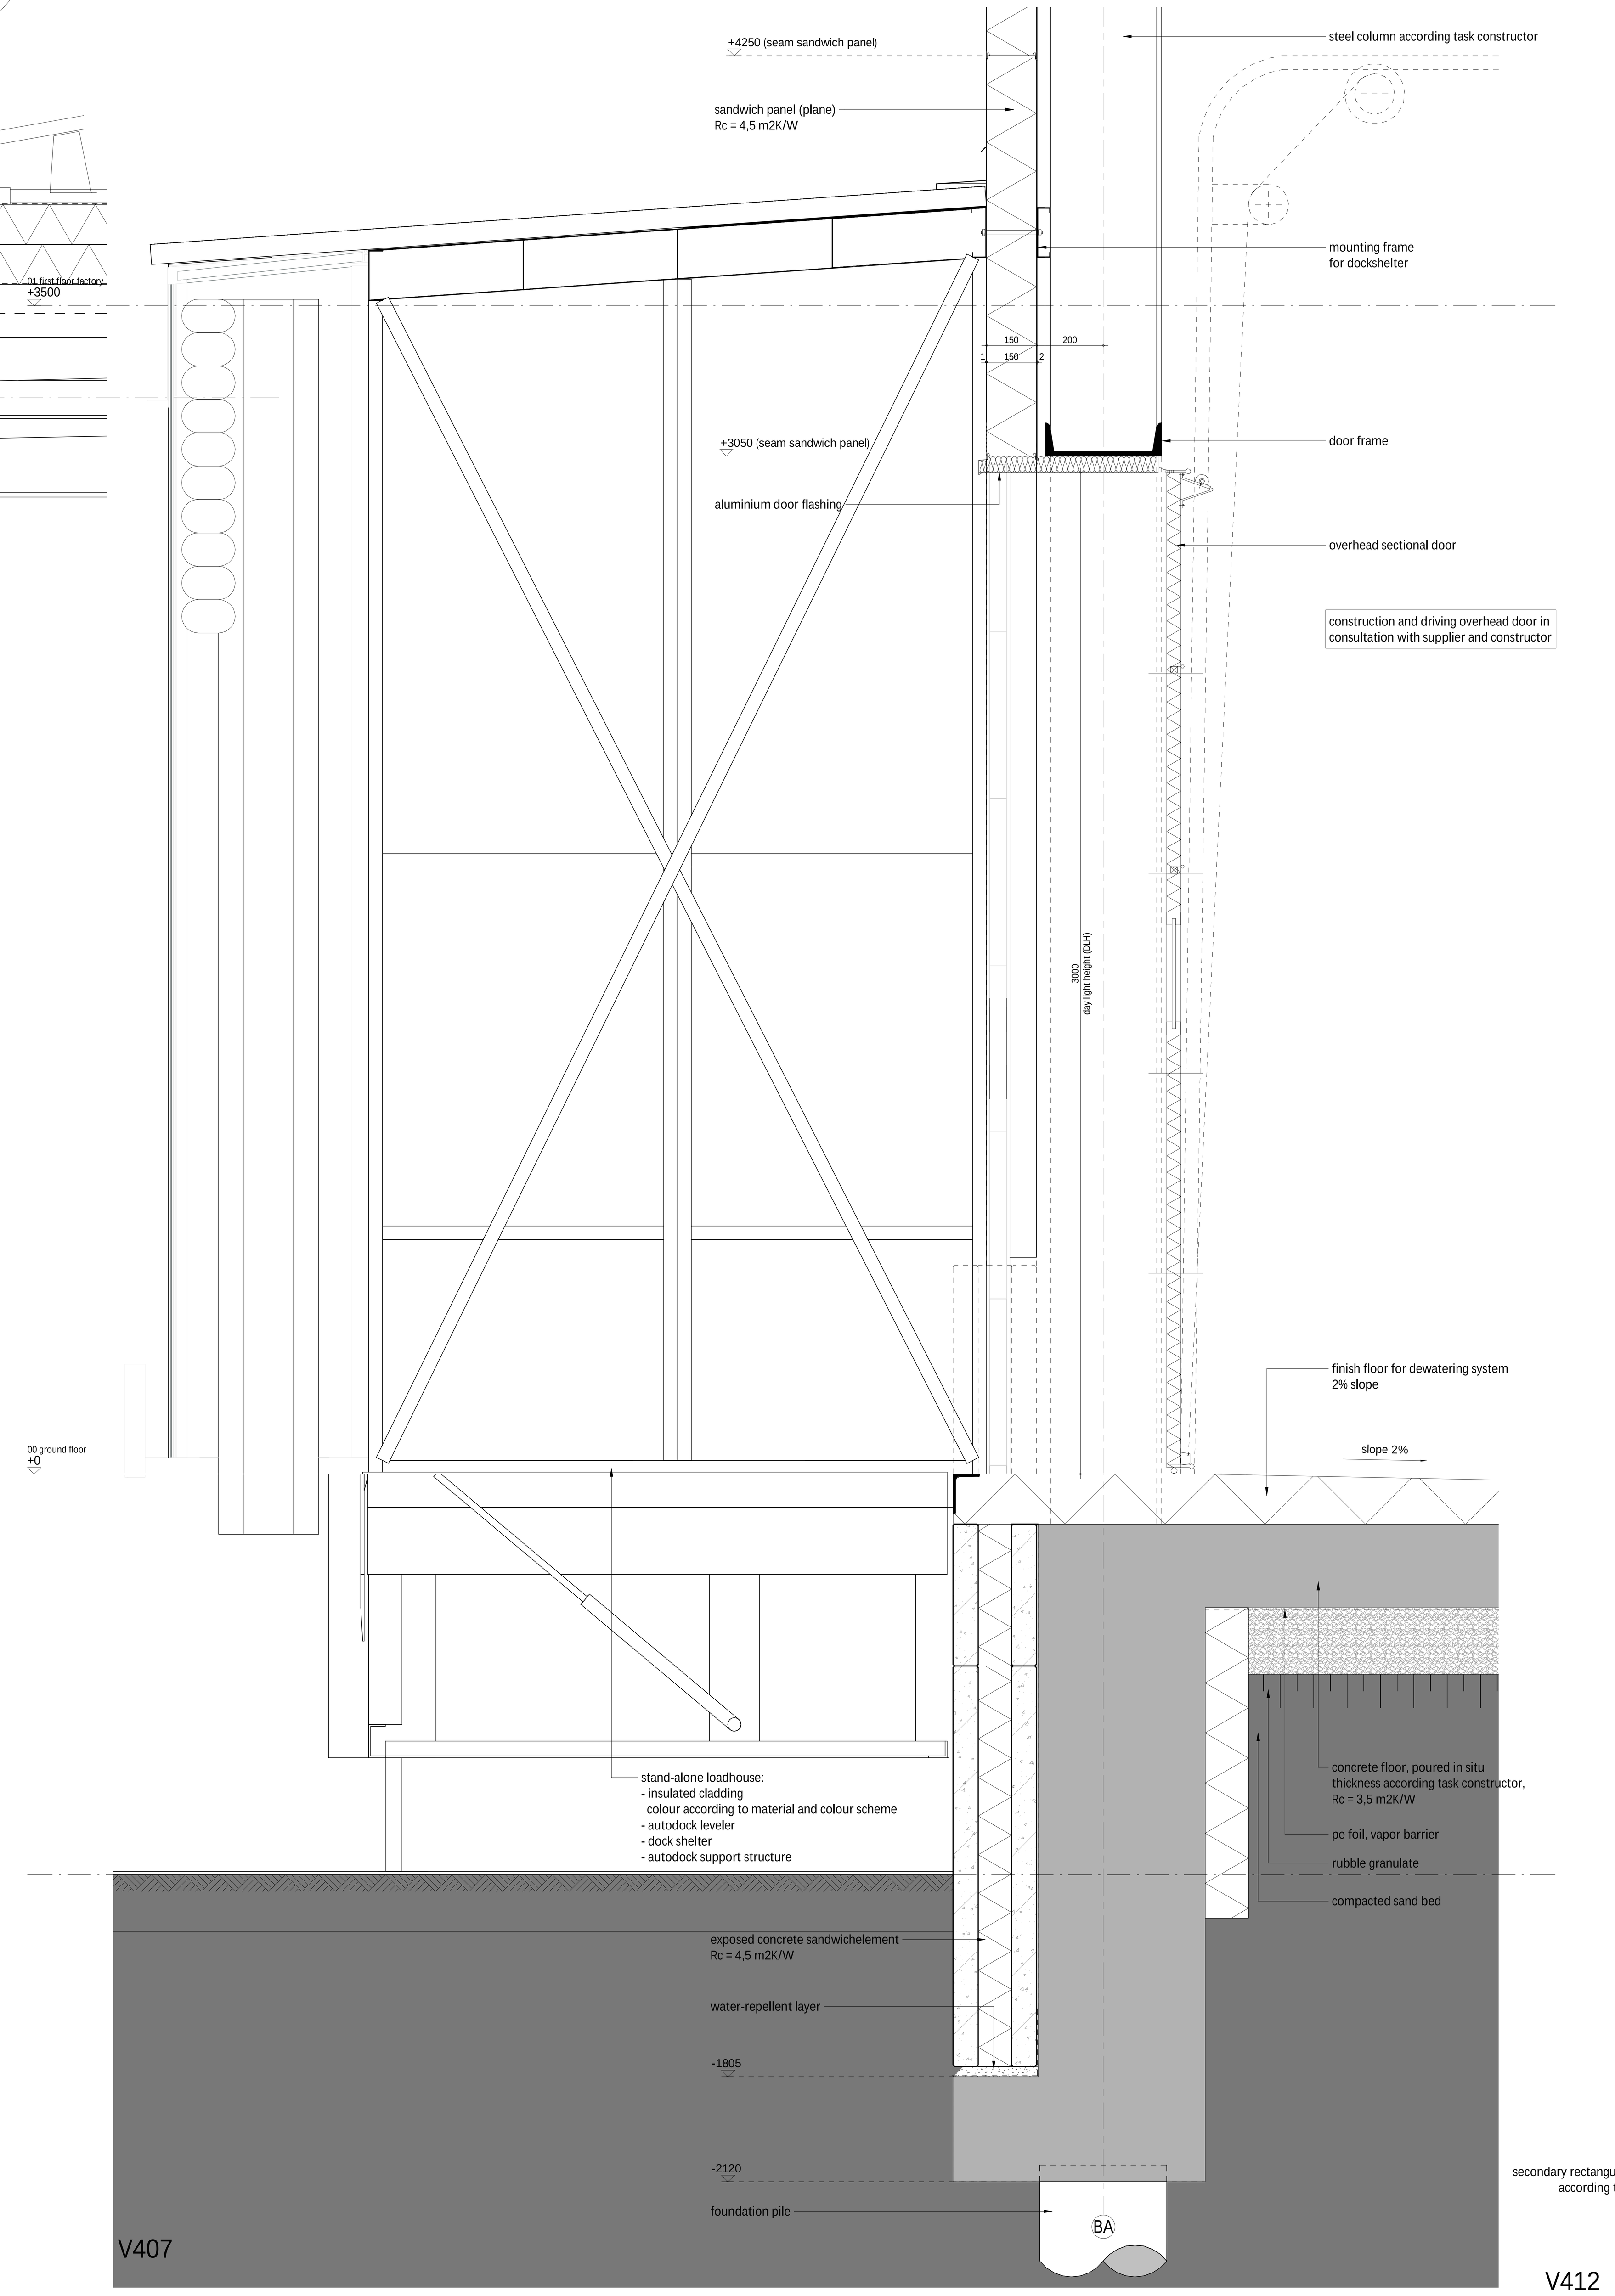

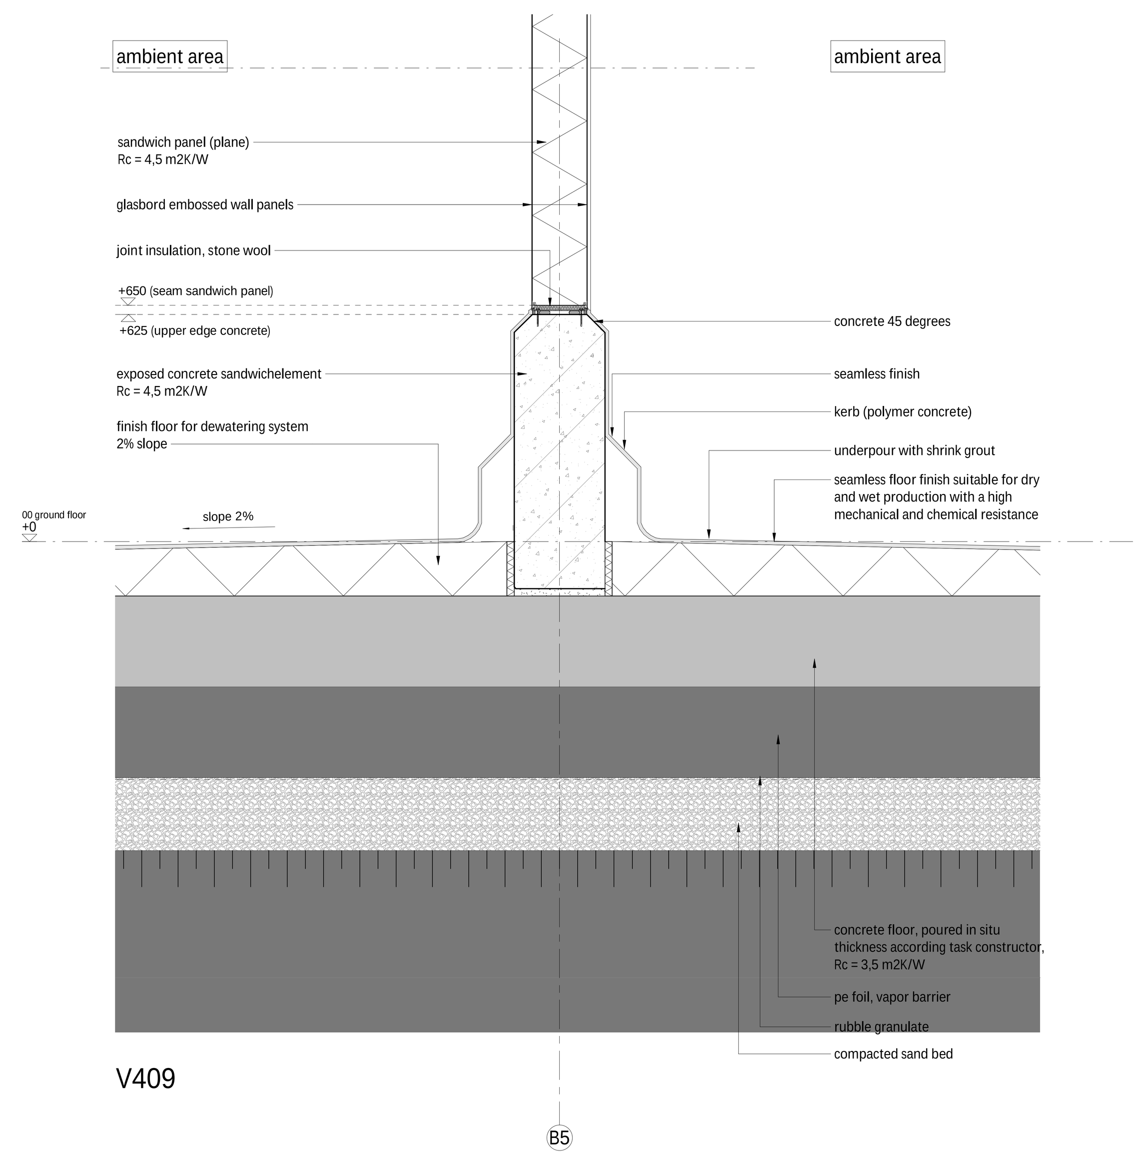

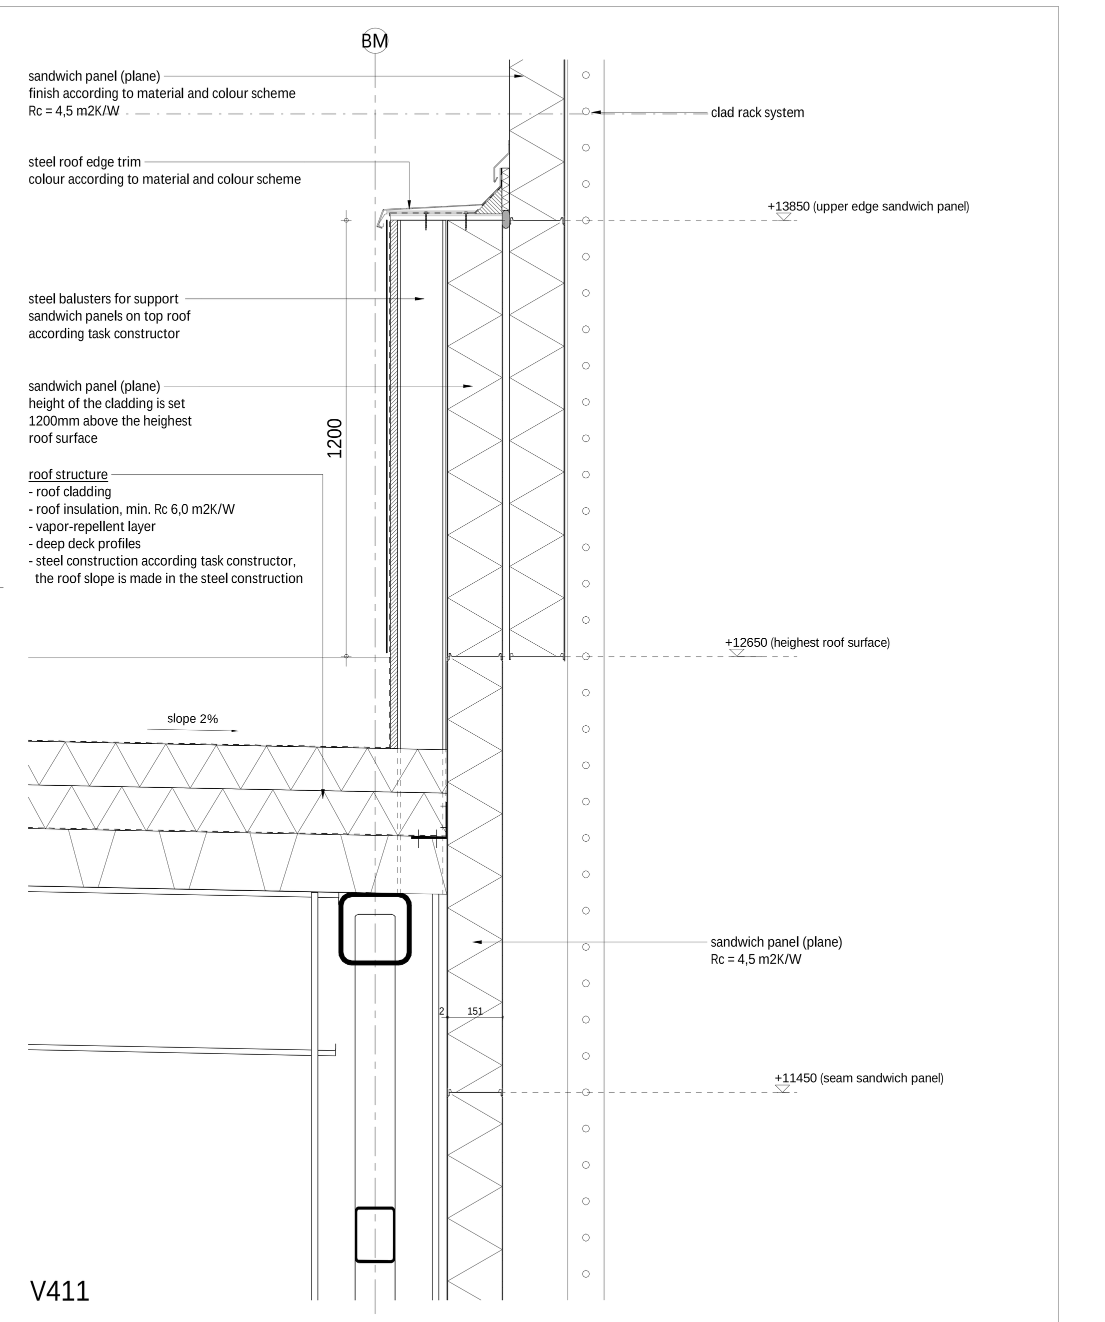

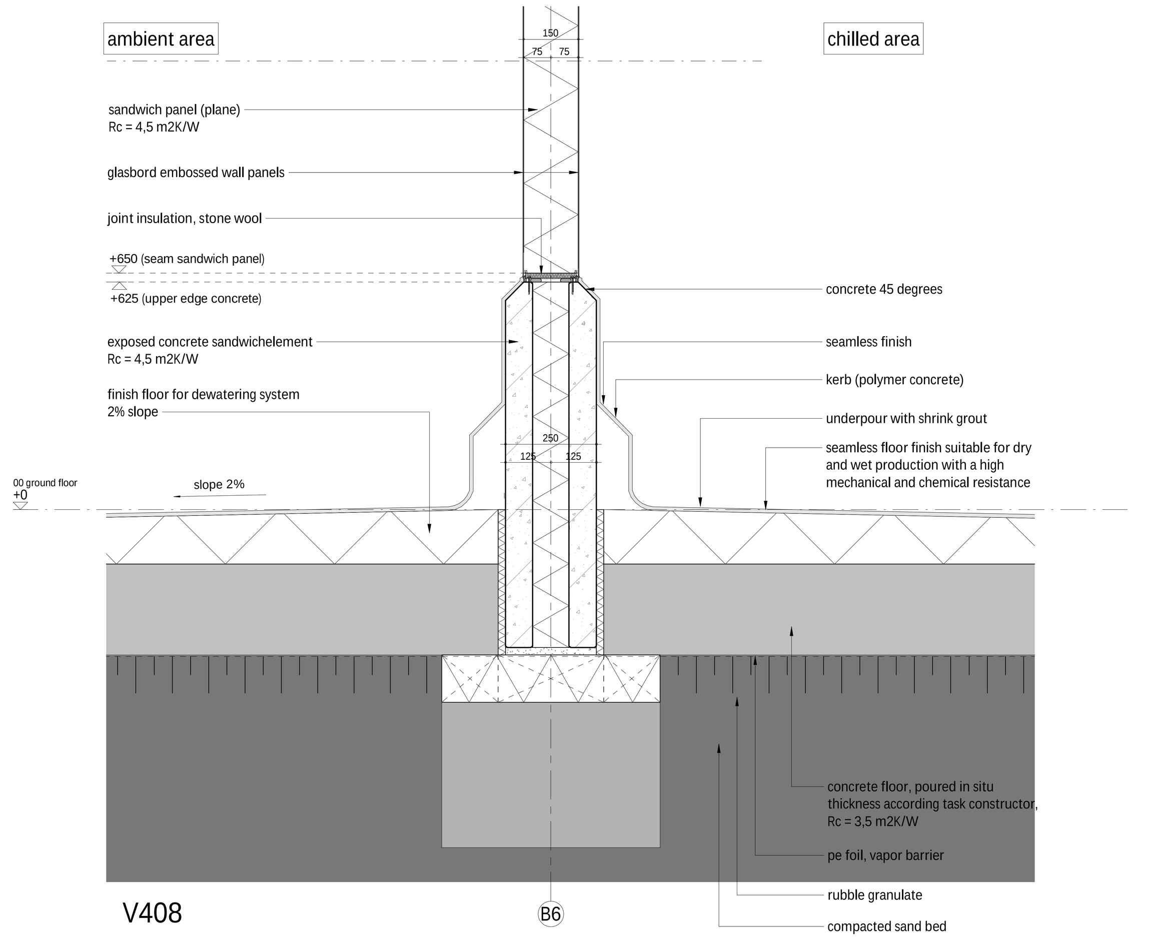

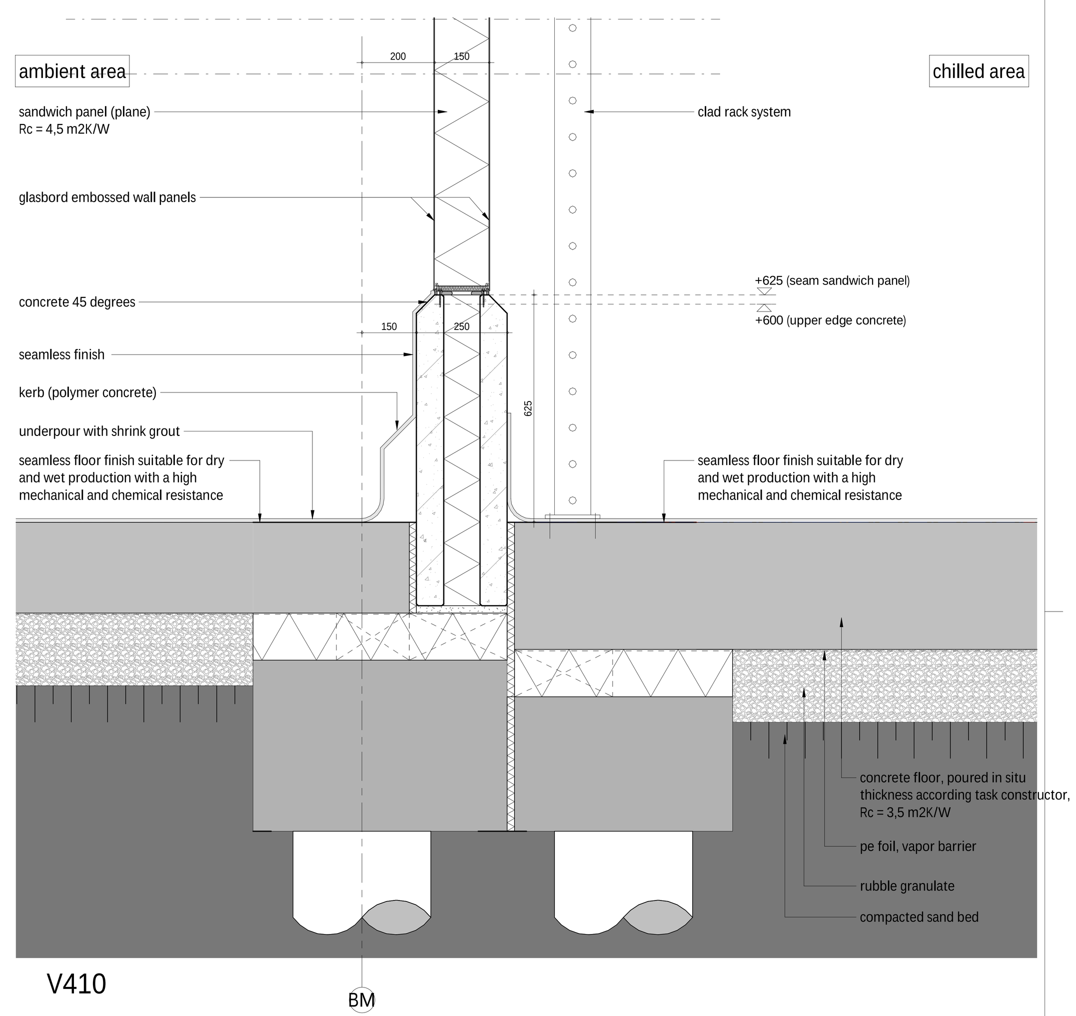

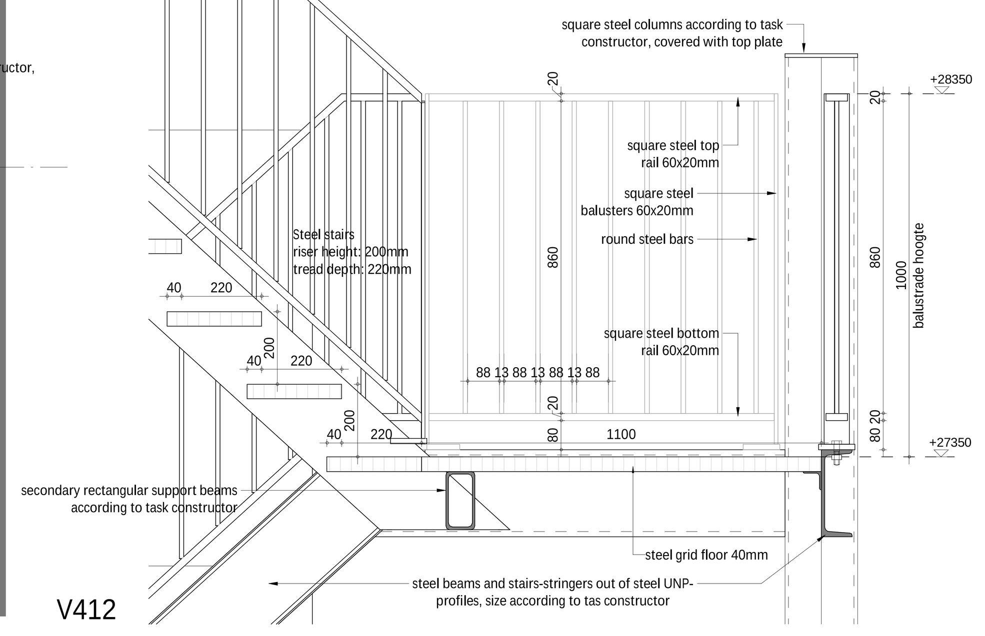

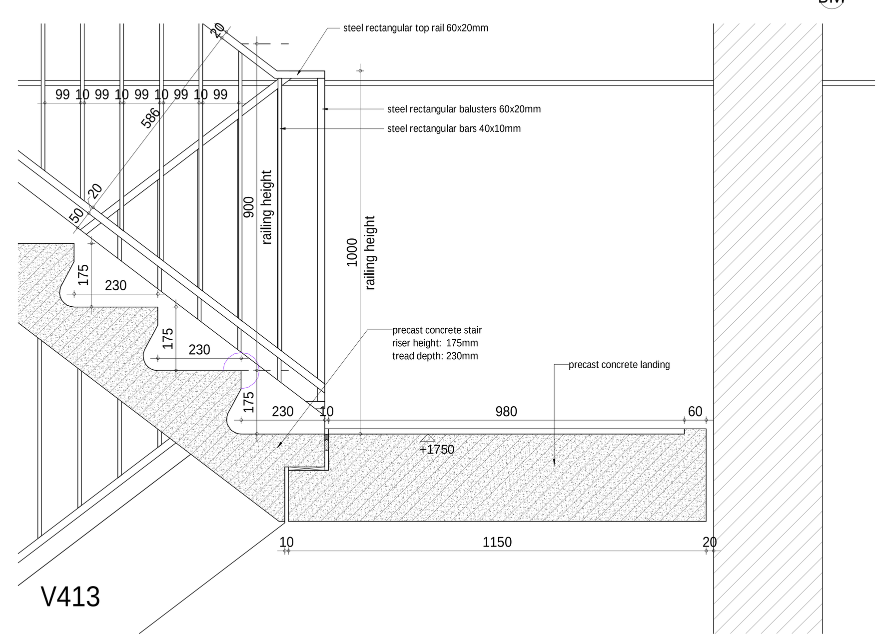

revision number	date	issued by	description

VAN AKEN CONCEPTS | ARCHITECTURE | ENGINEERING			23.400
project name	Fresh Trading BV		
client	Integrated Food Projects Ltd.		
phase	Developed Design (RIBA 3) Building application permit		
drawing name	details		
projectnumber	TF_B_PE_ARC_VAA_FIN	date	18-07-2019
architect	[redacted]	status	final
manager	[redacted]	scale	1:10
engineer	[redacted]	paper size	841x1800

Bogert 18-20, 5612 LZ Eindhoven, The Netherlands, T +31 40 216 33 11 E info@vanaken-cae.nl I www.vanaken-cae.nl

De rechten op digitaal verstrekte tekeningen berusten bij de architect. Het is niet toegestaan tekeningen zonder toestemming van de architect te wijzigen.

G:\1897\1897-Ontwerp & Techniek\1897-OT-20 DO\1897-OT20-0 Revit\TF_B_DD_ARC_VAA_CON[vtt].rvt