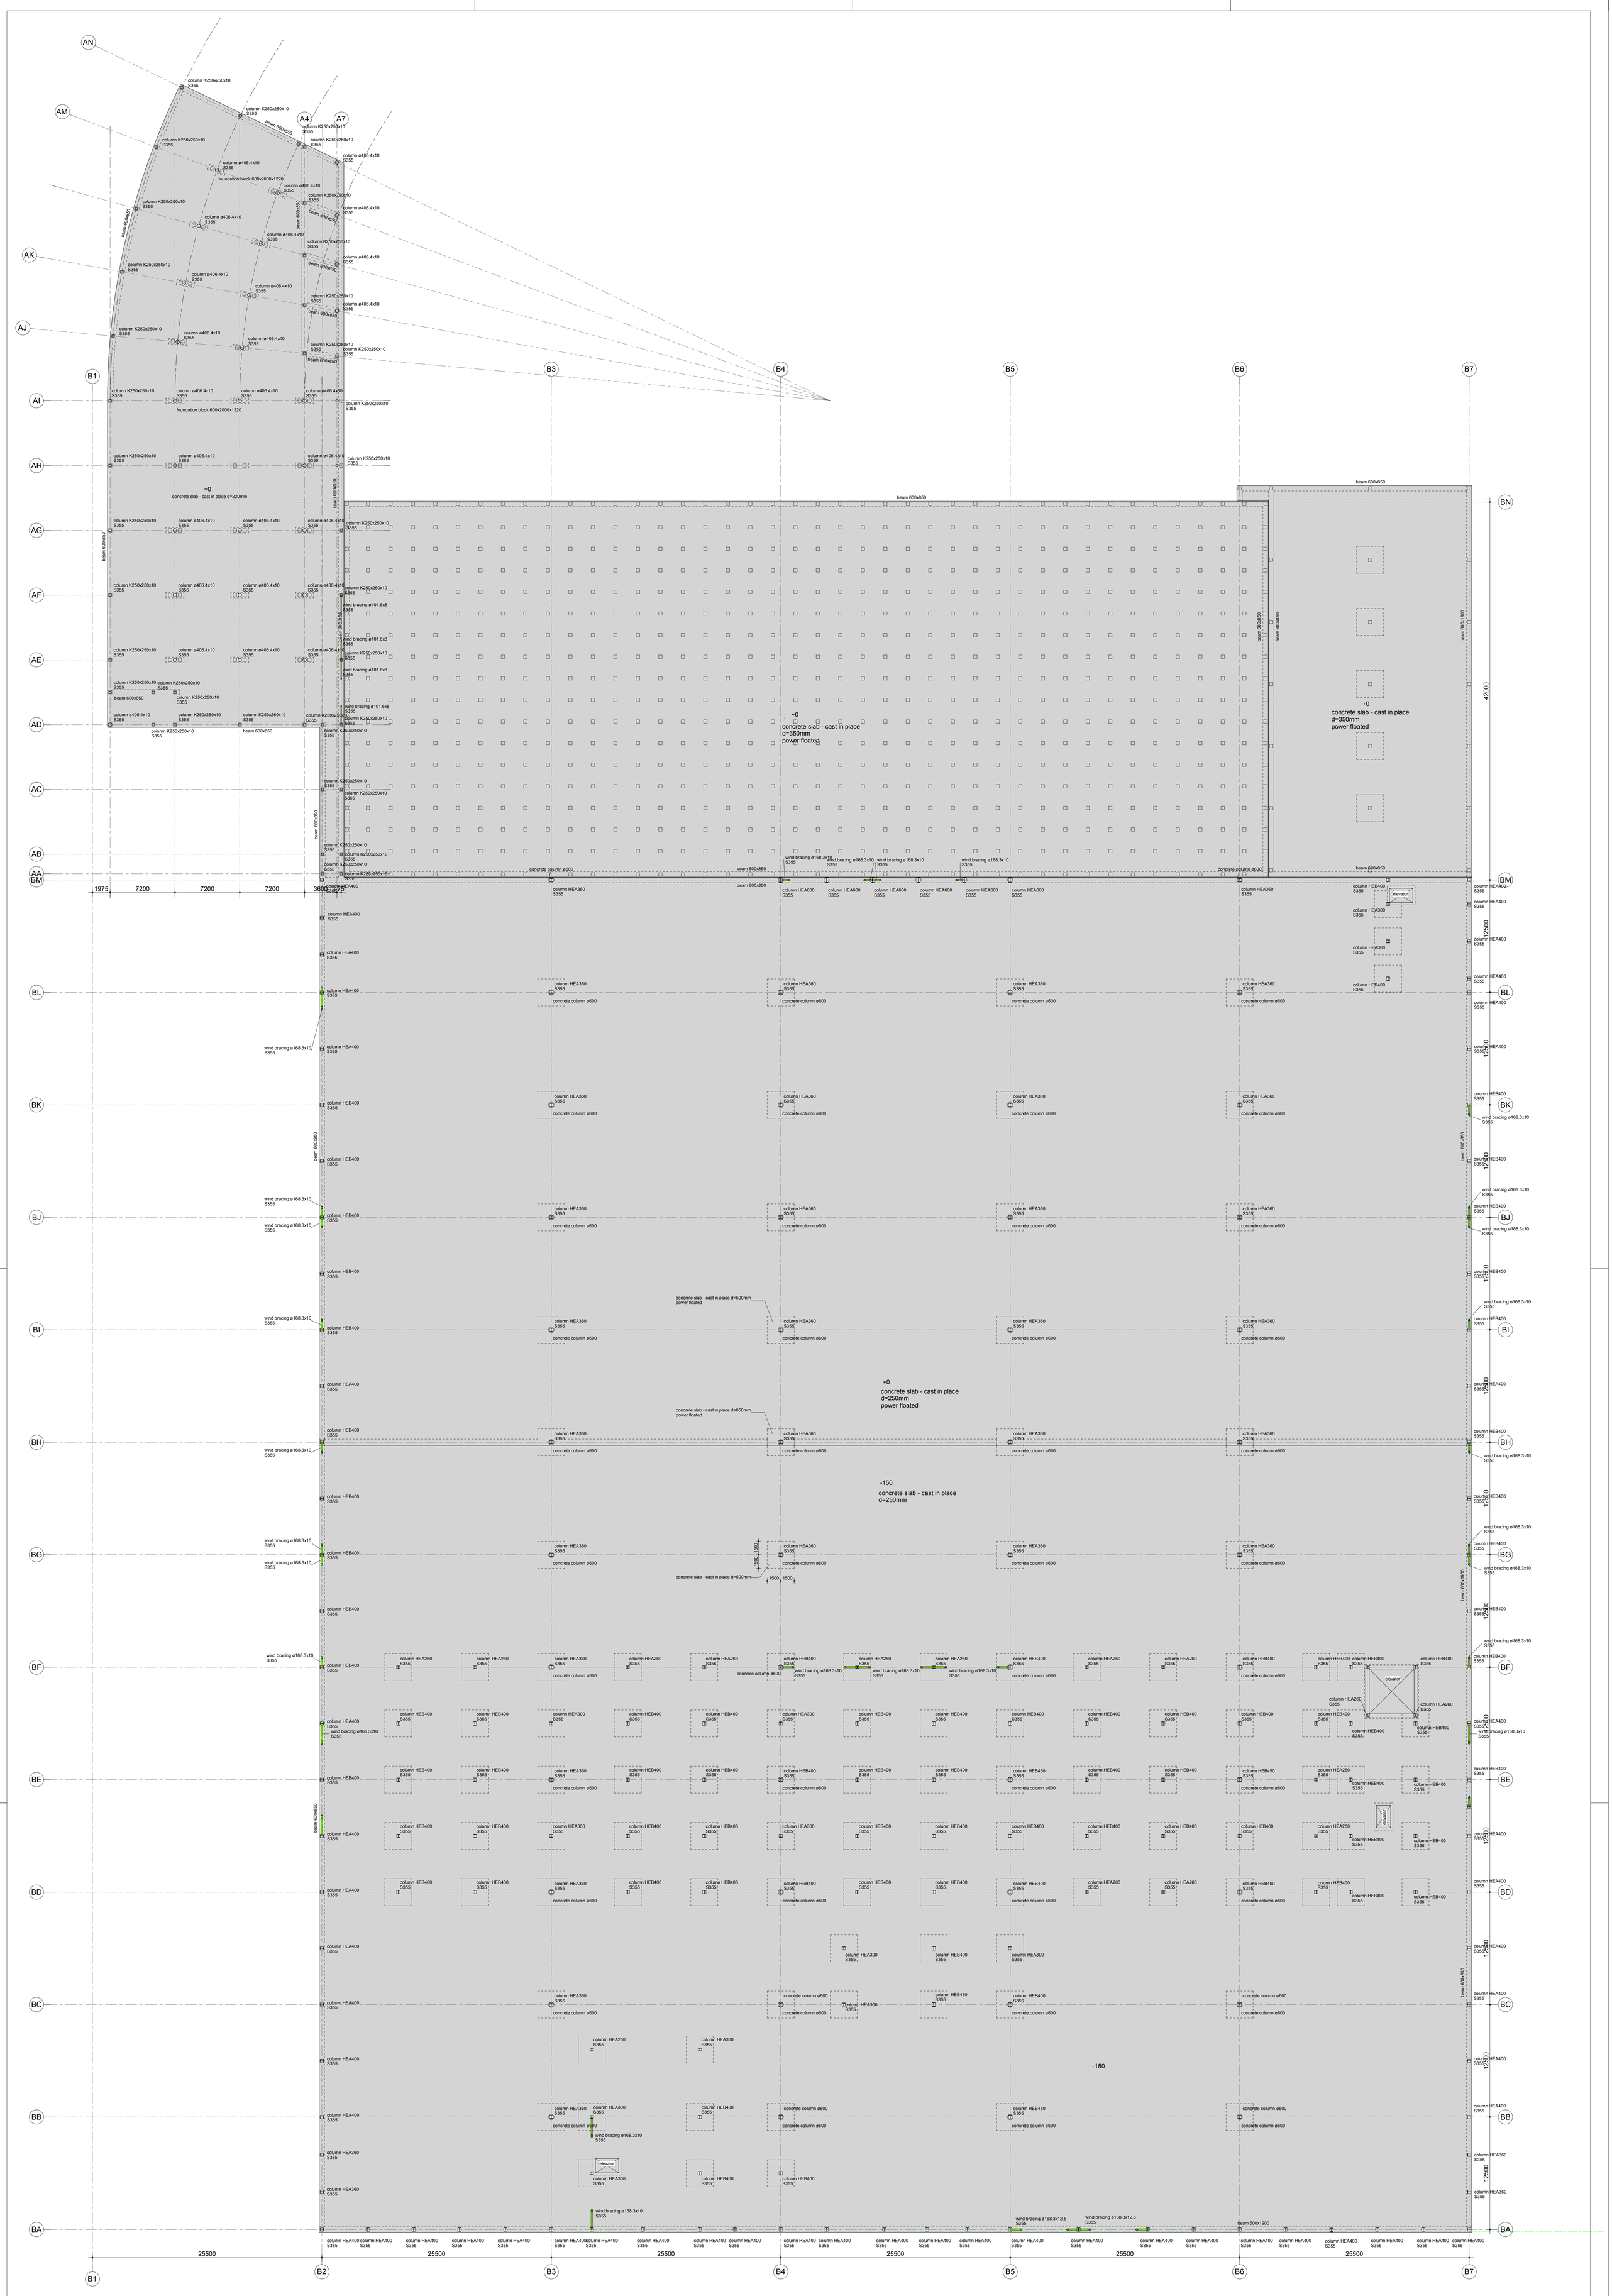


dimensions and levels in mm.
levels relative to finished floor level
finished floor level is finished ground floor = N.A.P.+6200

| ▲ | date | description | draw | che. | app. |
|---|---|---|---|---|---|
| B | 18-07-2019 | Permitting | RZ | KdK | |
| A | 28-06-2019 | Permitting | RZ | KdK | |

| | |
|---|---|
| project | Fresh Trading bv<br>Rotterdam |
| building component | plan view ground floor |
| architect | Van Aken CAE<br>Eindhoven |
| scale | 1:200 |


Aronsohn Constructies
raadgevende ingenieurs bv
www.aronsohn.nl rotterdam@aronsohn.nl
Rotterdam tel : 0031 10 - 2808080
Eindhoven tel : 0031 40 - 2909900


| projectnumber | size | revision |
|---|---|---|
| 10361 | 1600x900 | B |

| project | building section | phase | discipline | drawingnumber |
|---|---|---|---|---|
| TF | 0 | PE | STR | N-00-200 |