
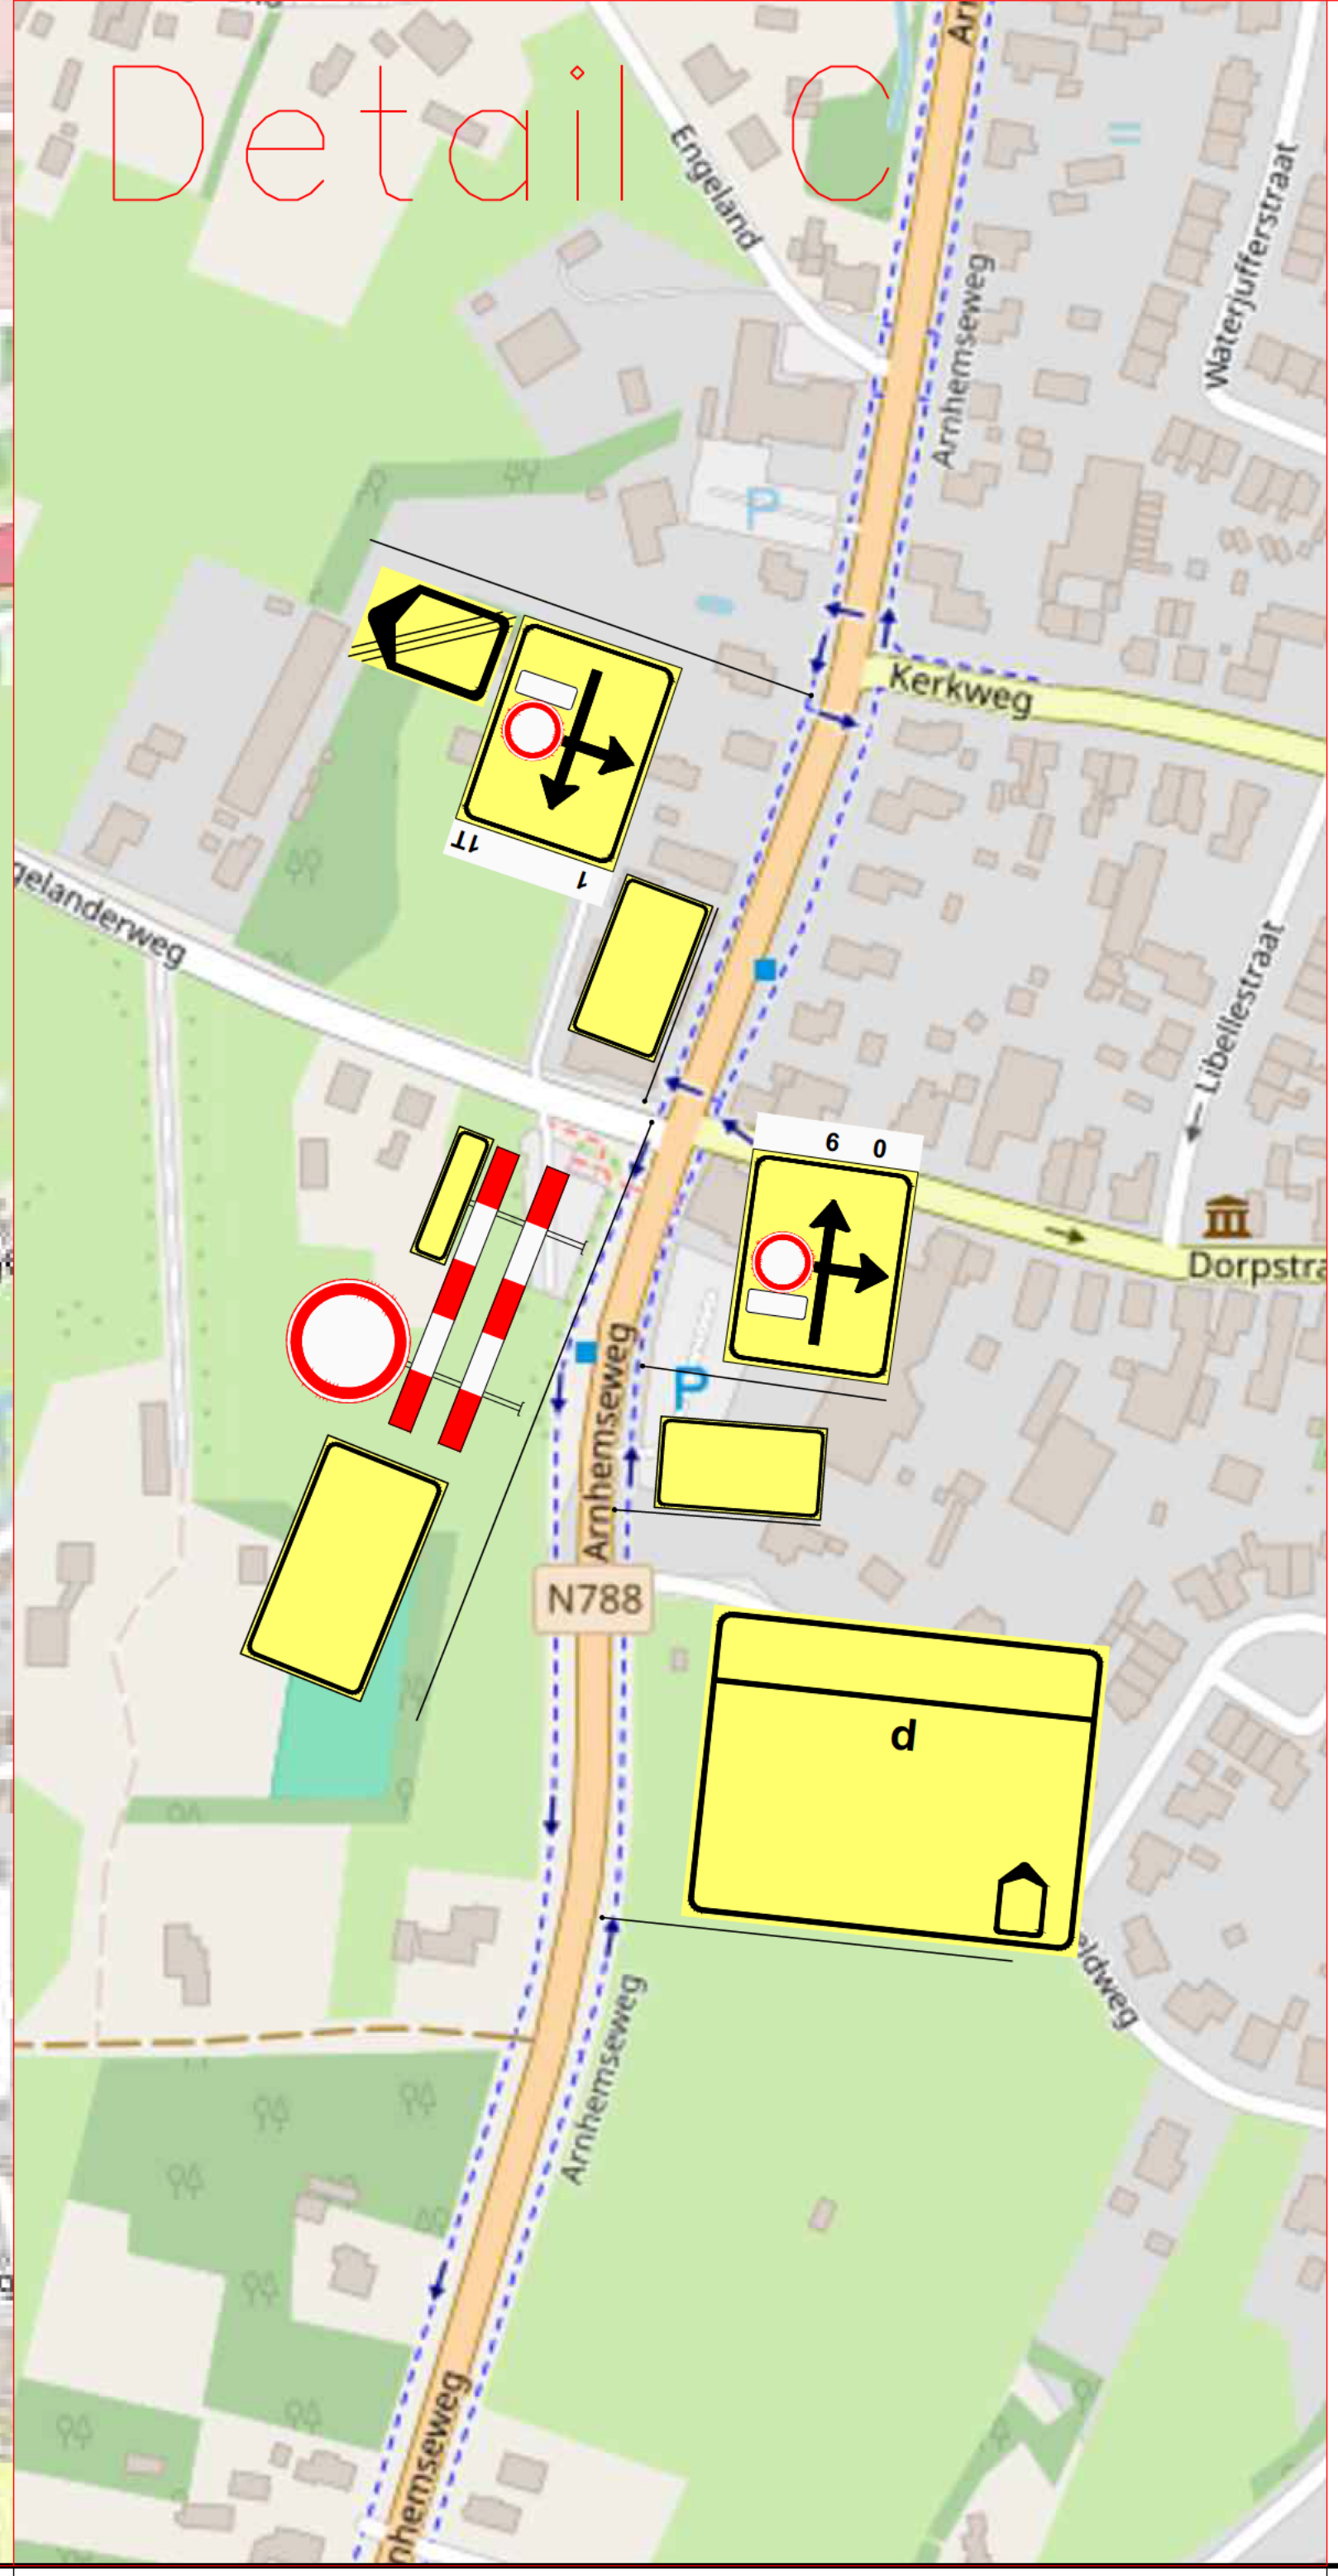
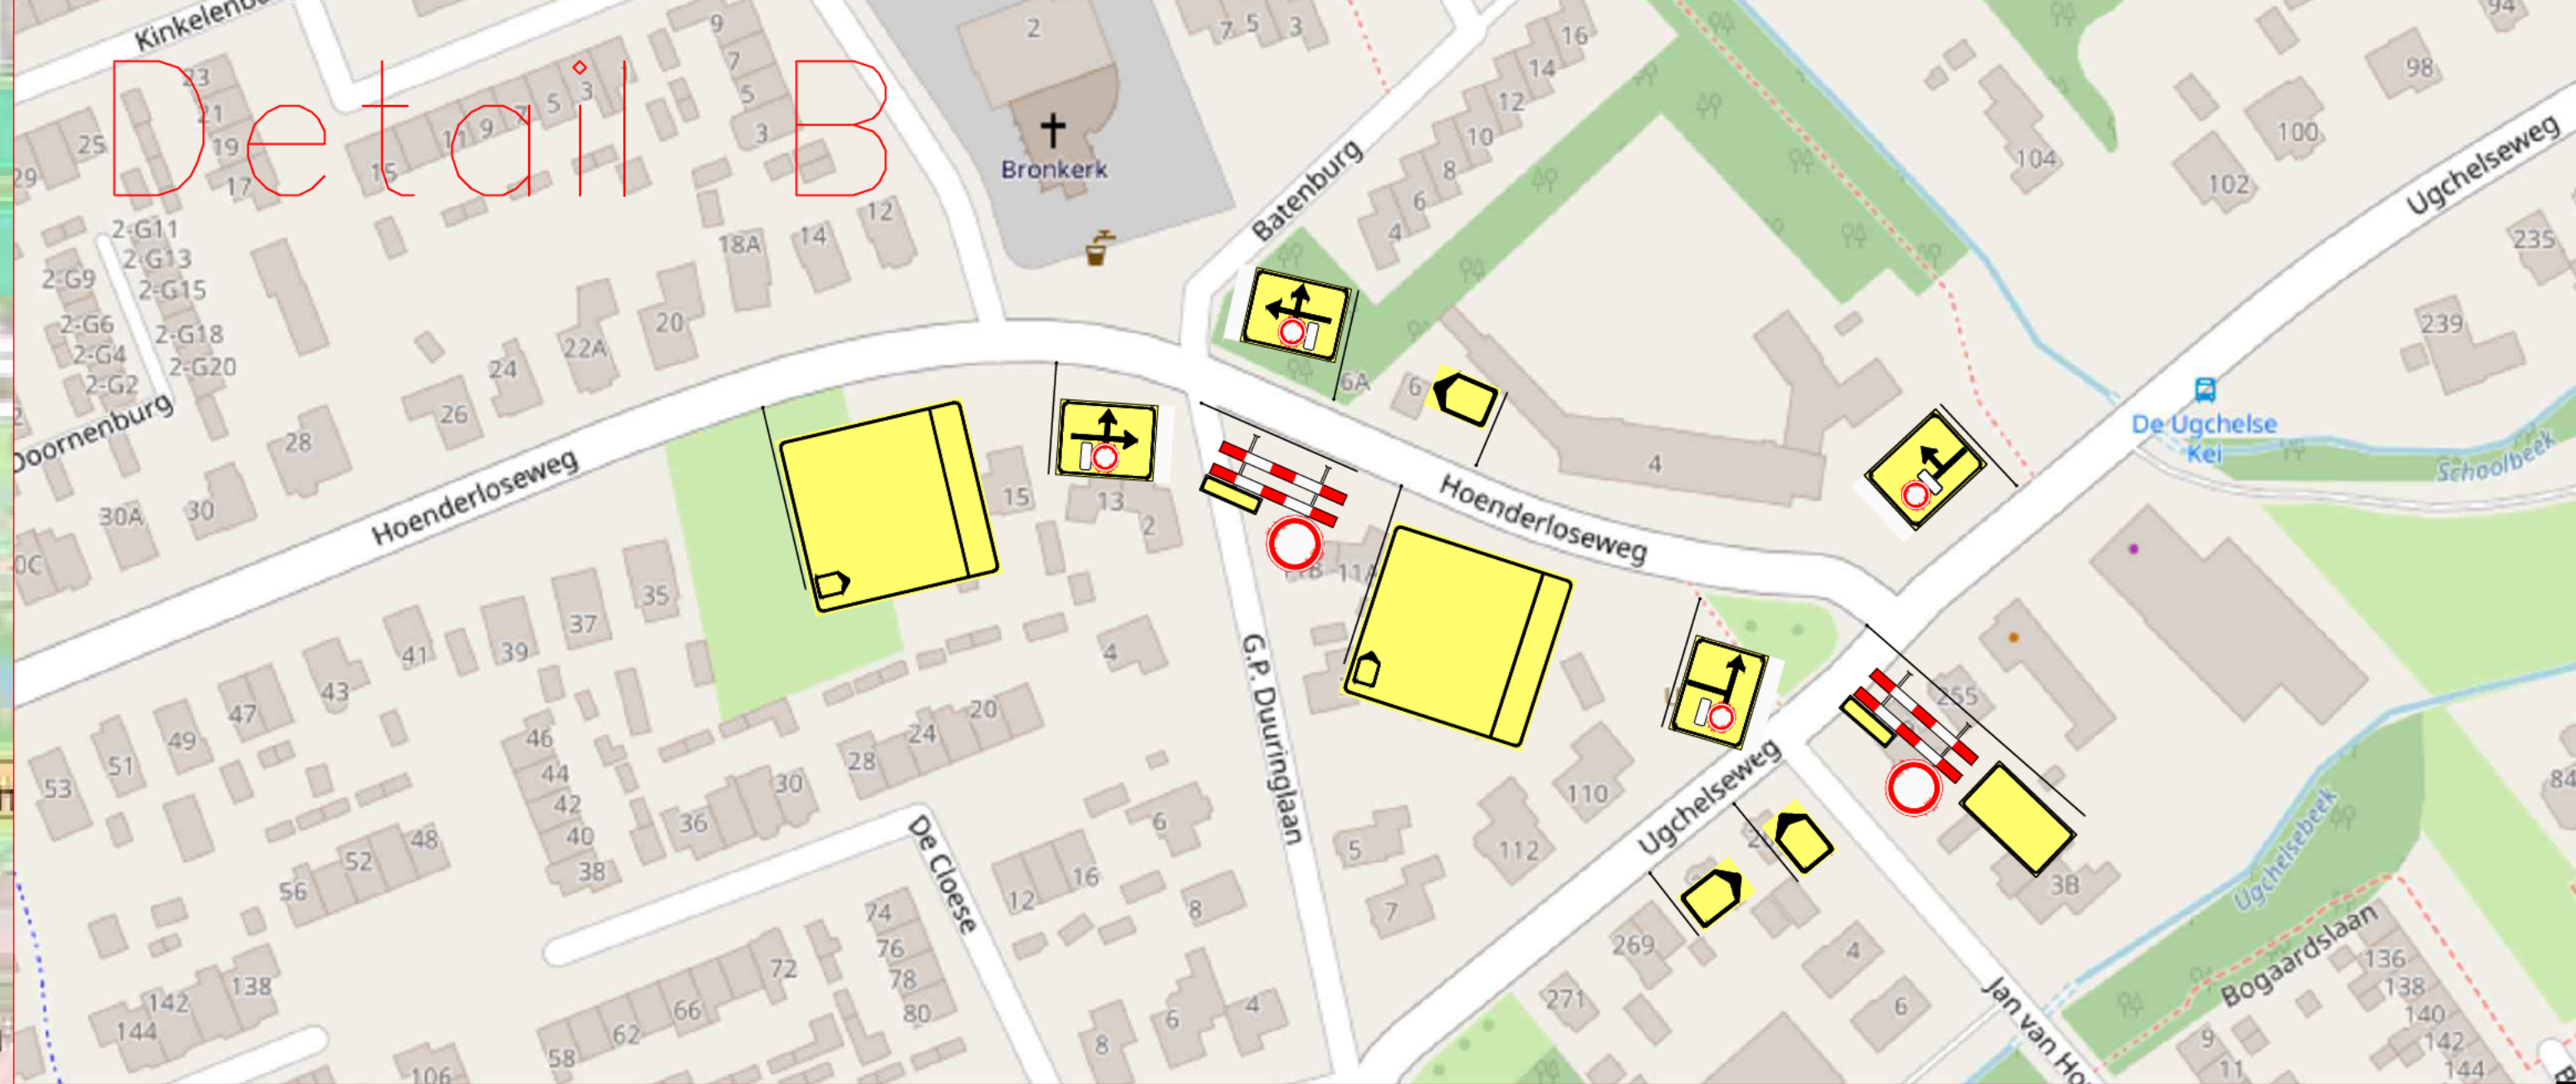
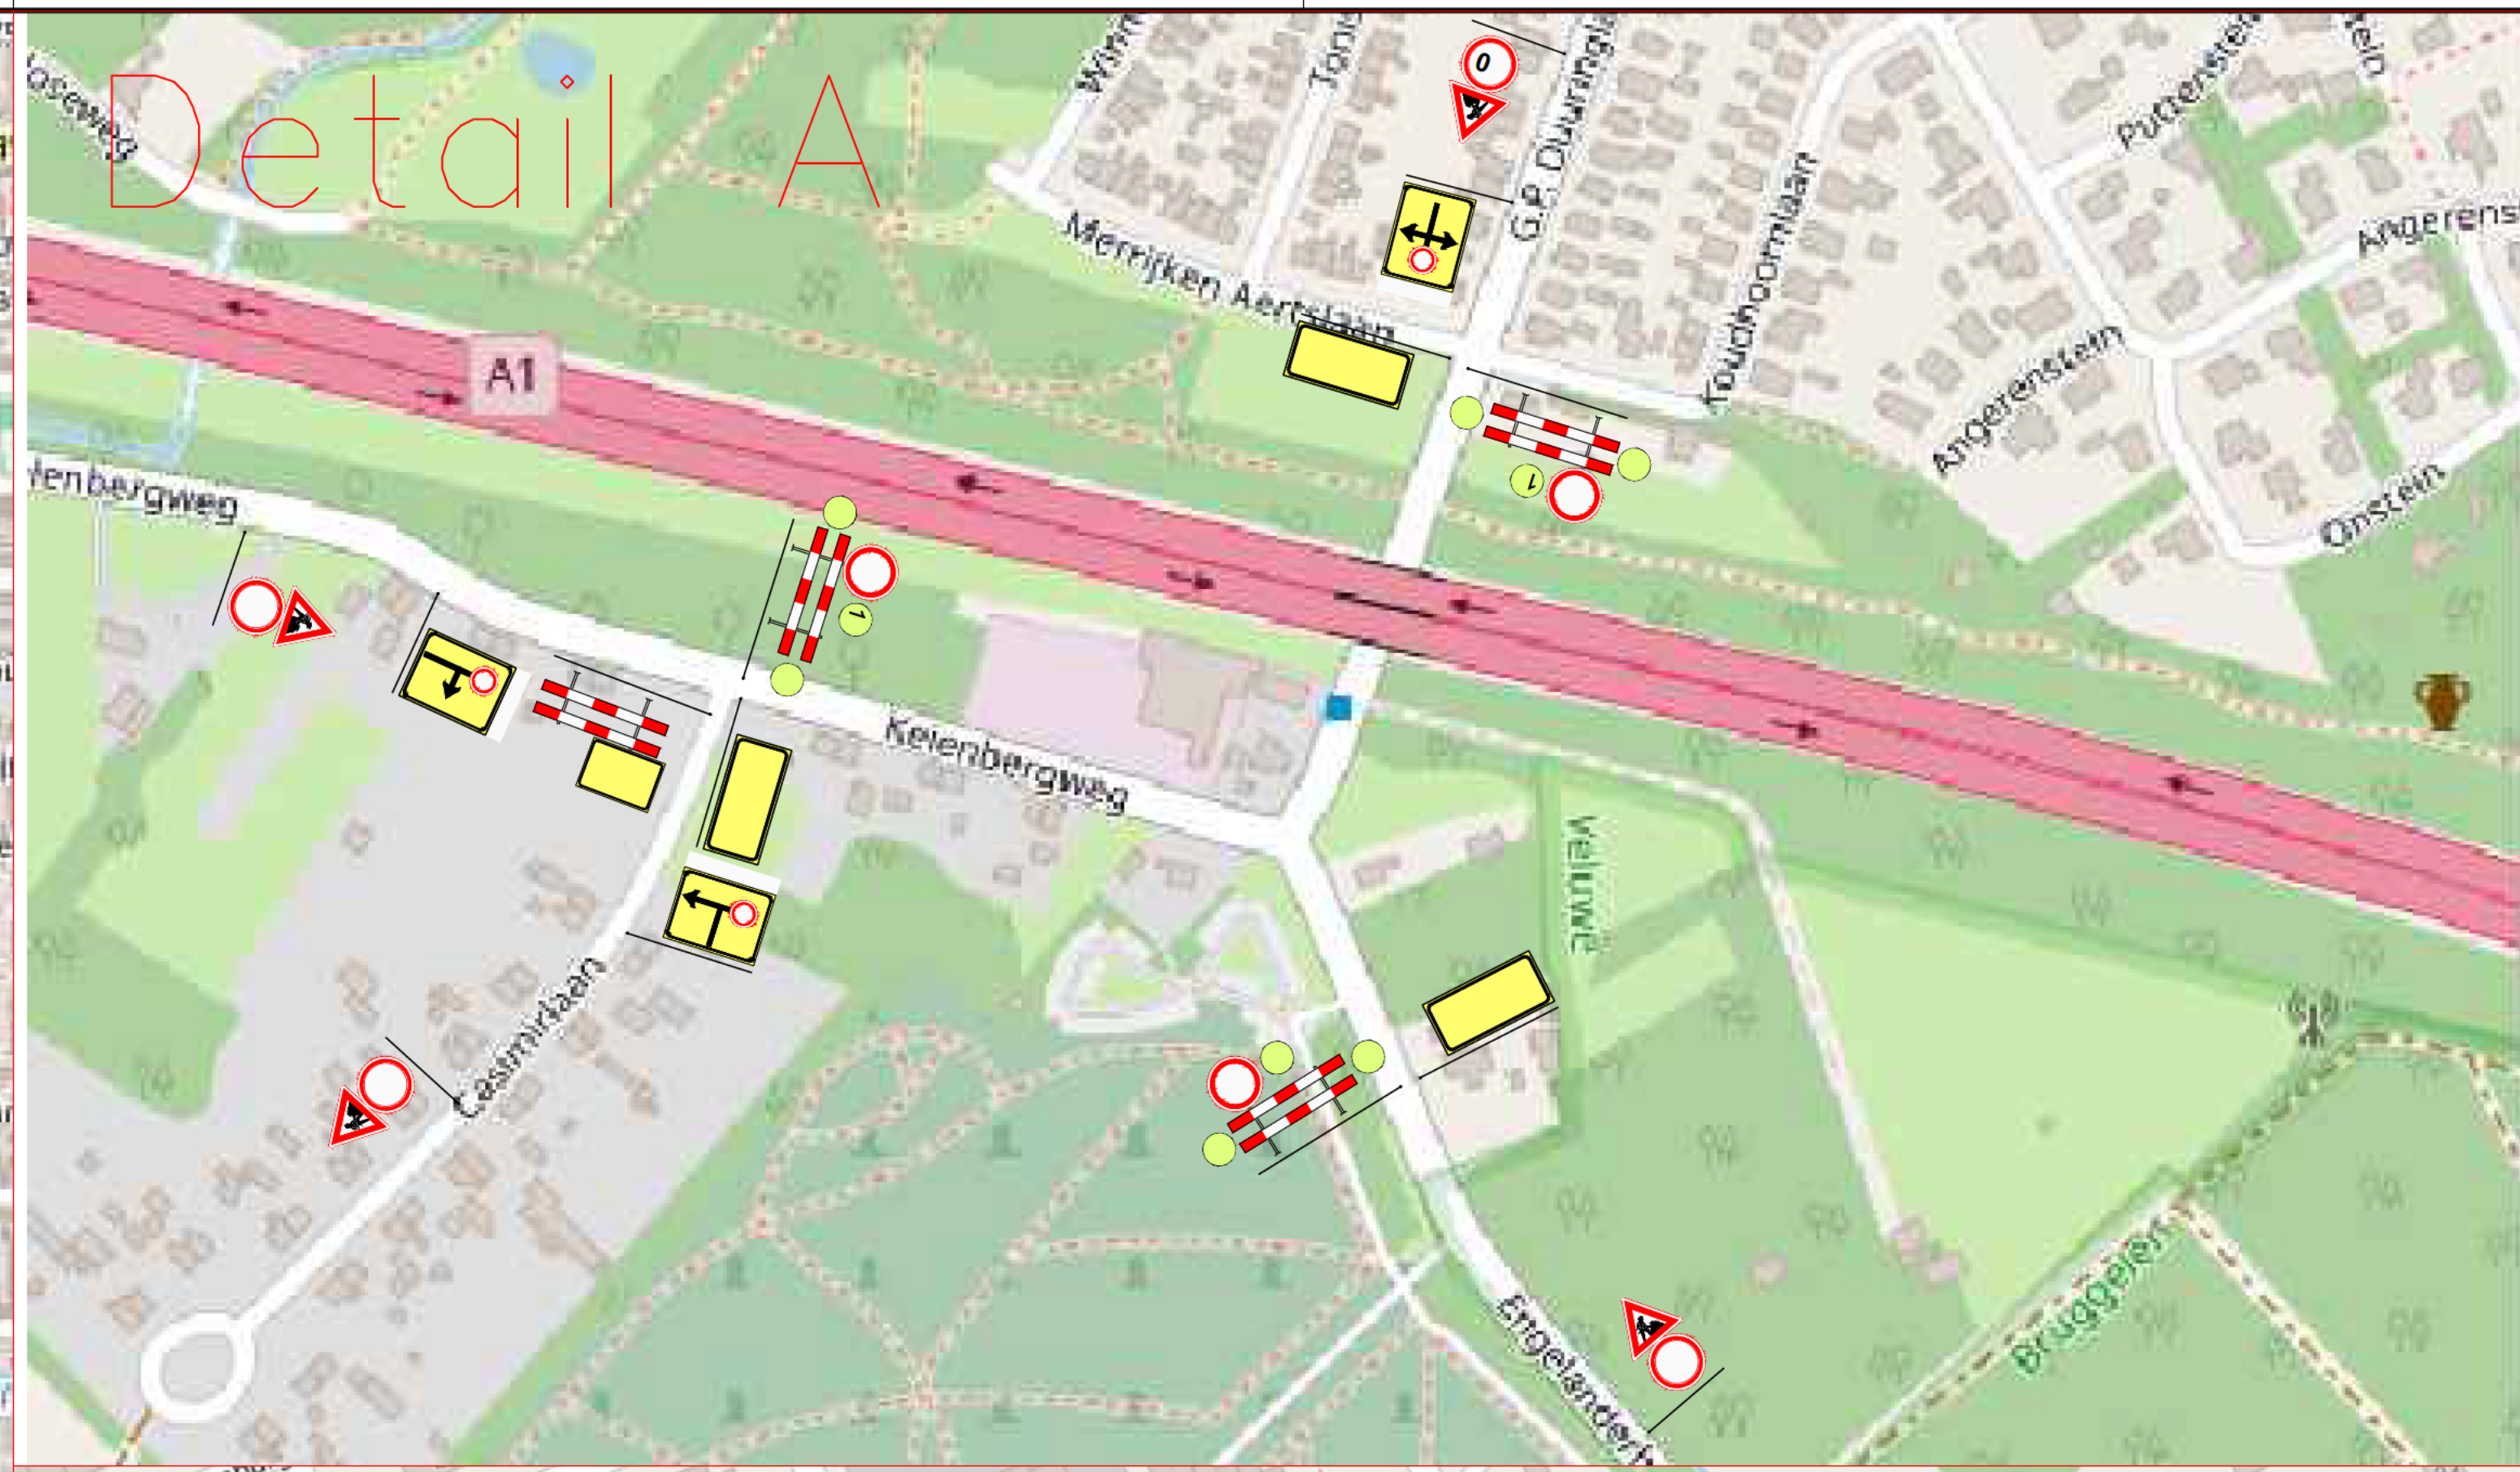


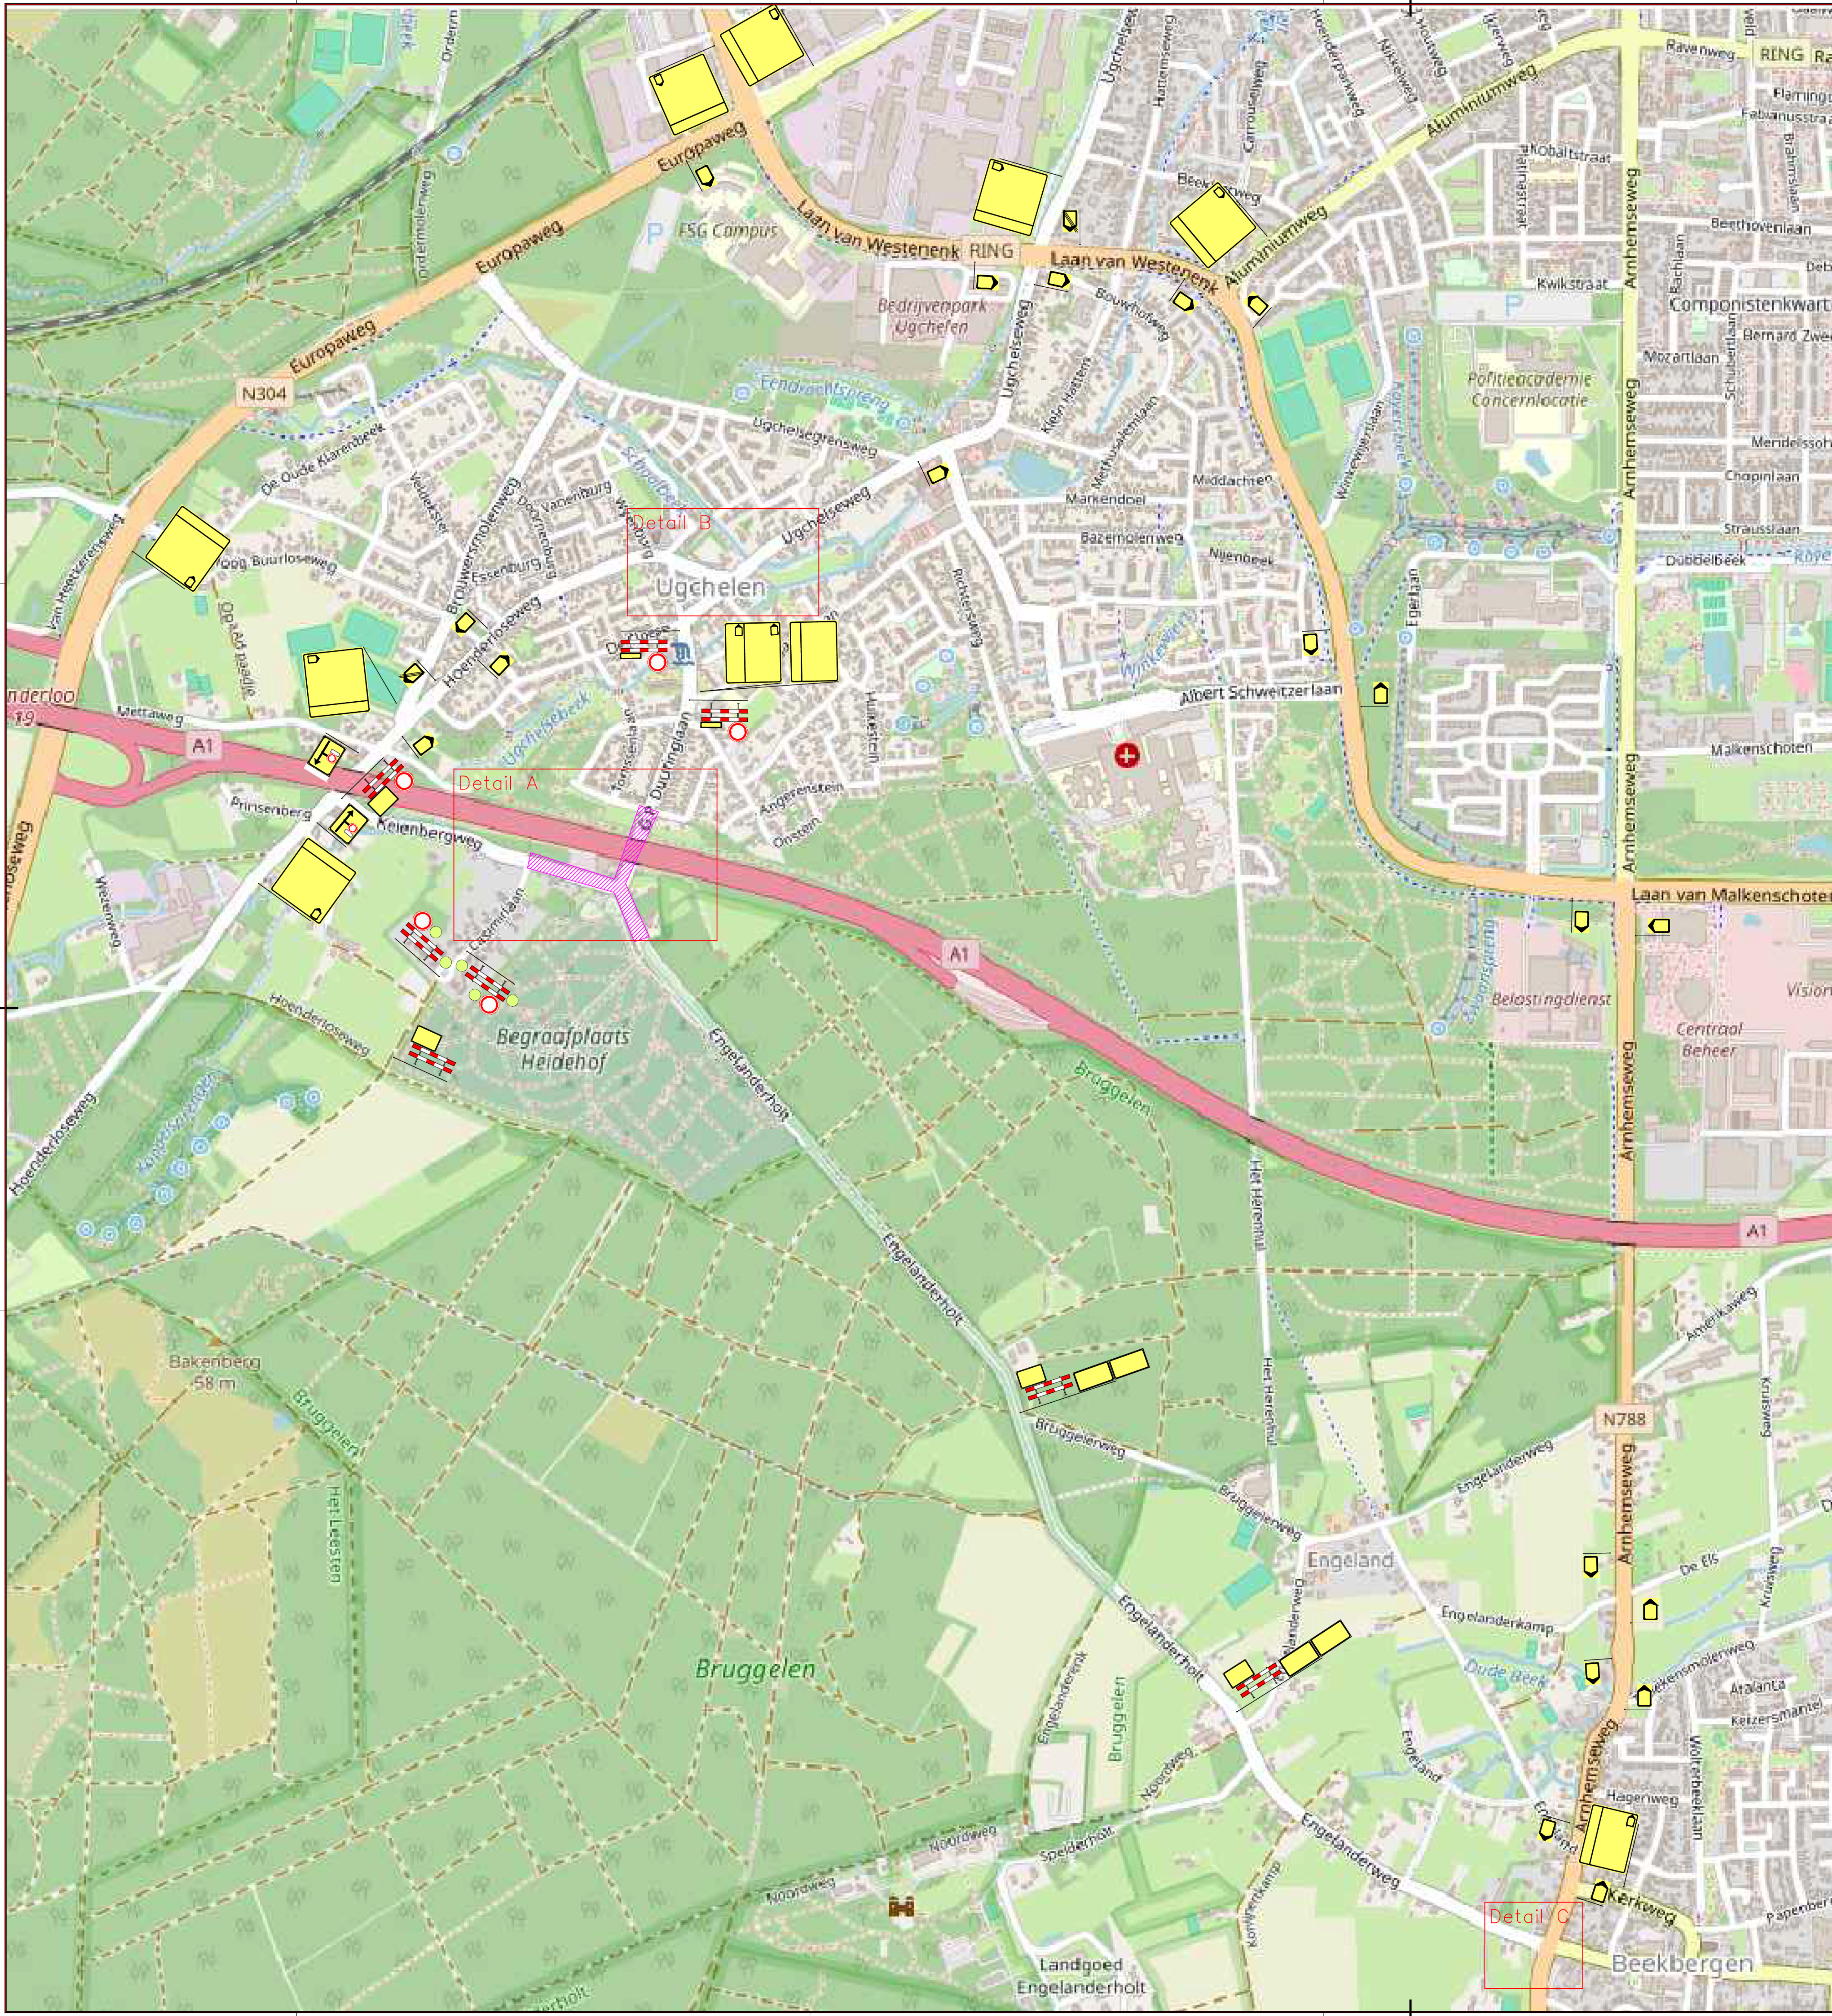

g v

SCHAGEN
INFRA

Schagen Infra B.V.
Postbus 10
8000 AP Zwolle

Hamweg 21
8001 RC Zwolle

T 038-4771741
info@schageninfra.nl
www.schageninfra.nl

Samen maken we morgen.

© 2023 SCHAGEN INFRA